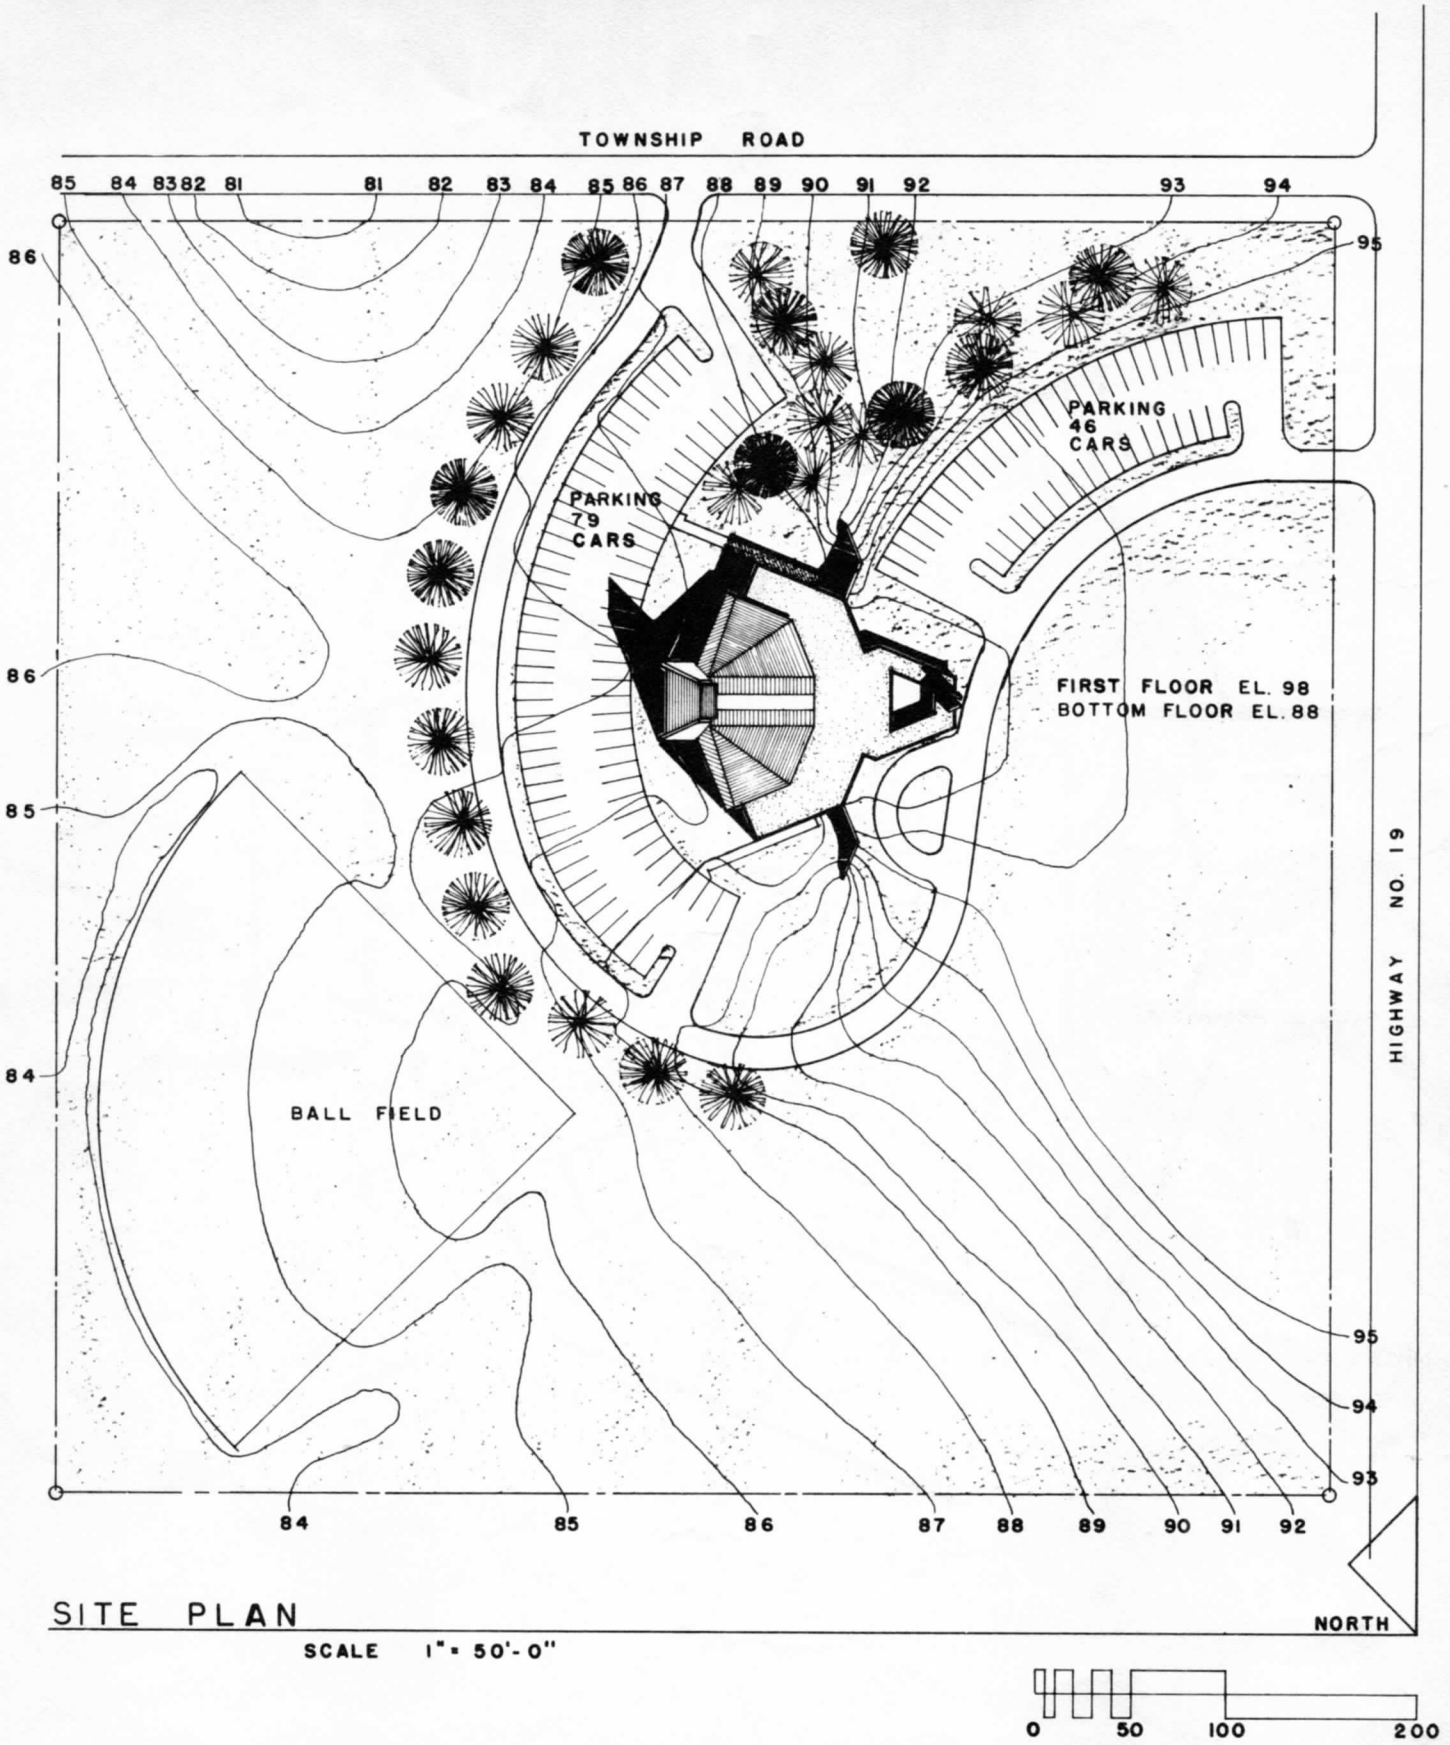

SITE PLAN

SCALE 1" = 50'-0"

SAINT ANSGAR LUTHERAN CHURCH
CANNON FALLS, MINNESOTA

GJELTEN, SCHELLBERG AND ASSOCIATES, INC. - ARCHITECTS
ROCHESTER, MINN., AND FOREST CITY, IOWA

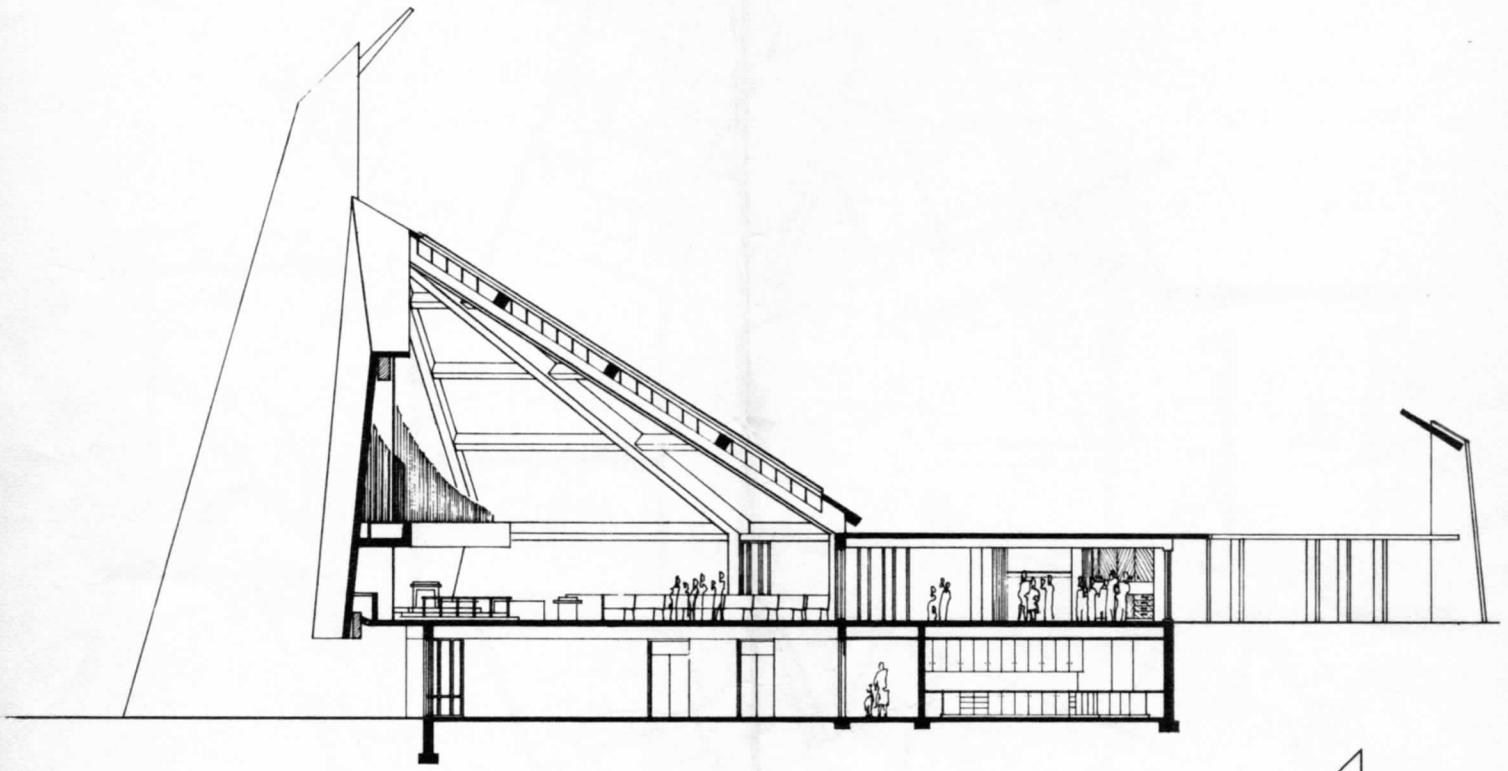

SECTION

SCALE 1/8" = 1'-0"

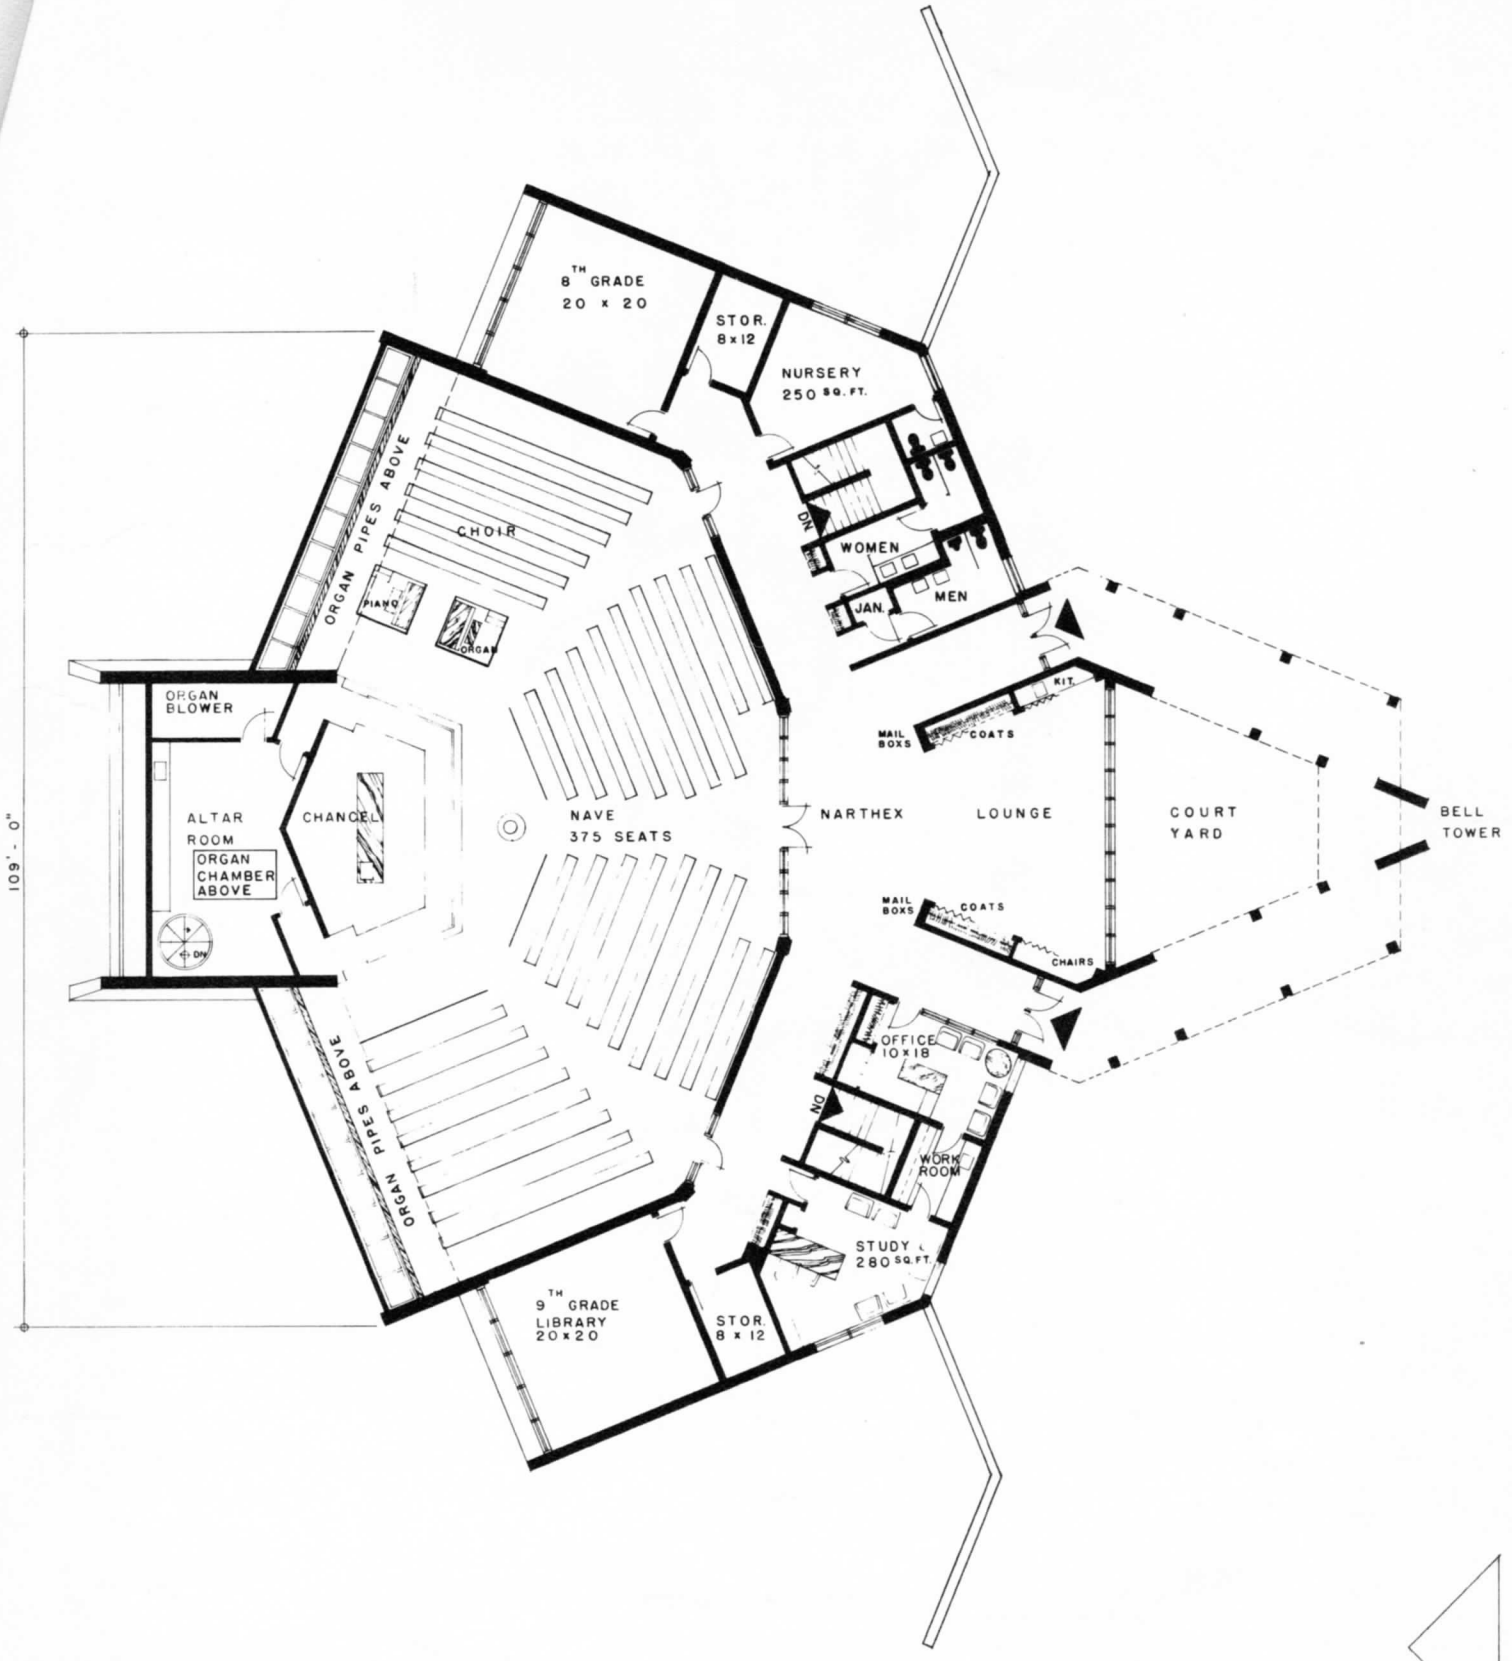

MAIN FLOOR PLAN

NORTH

SCALE 1/8 = 1'-0"

0 5 10 20 40

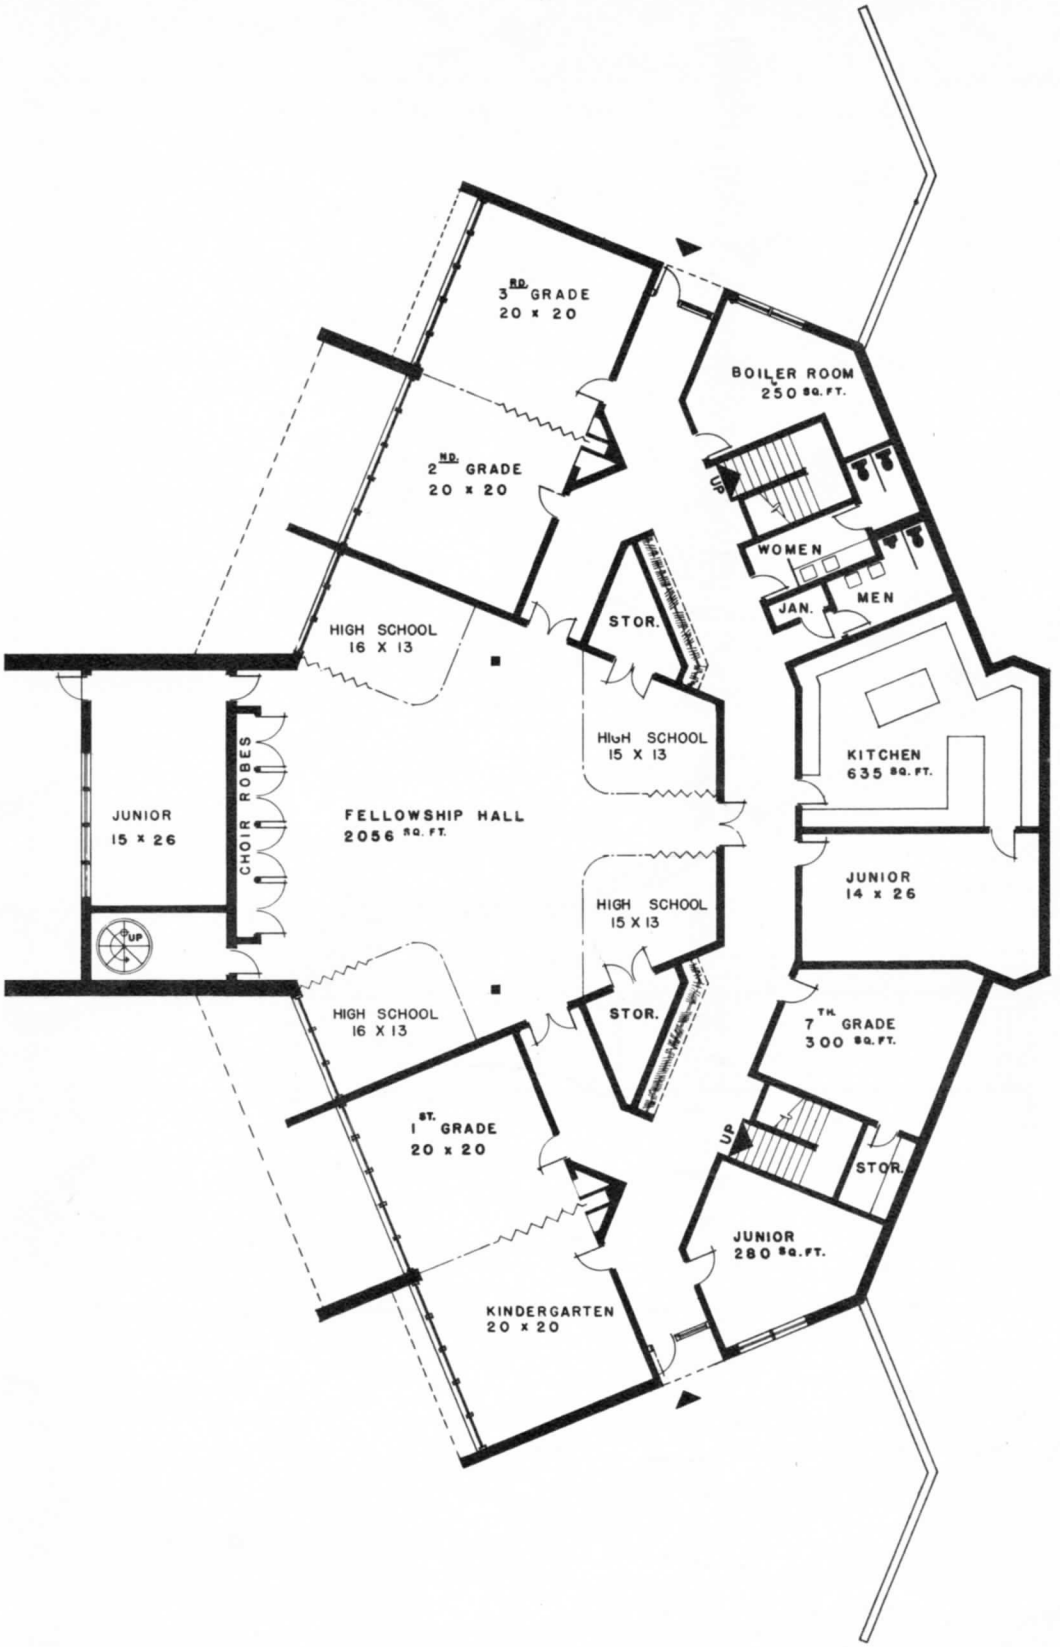

LOWER FLOOR PLAN

SCALE 1/8" = 1'-0"